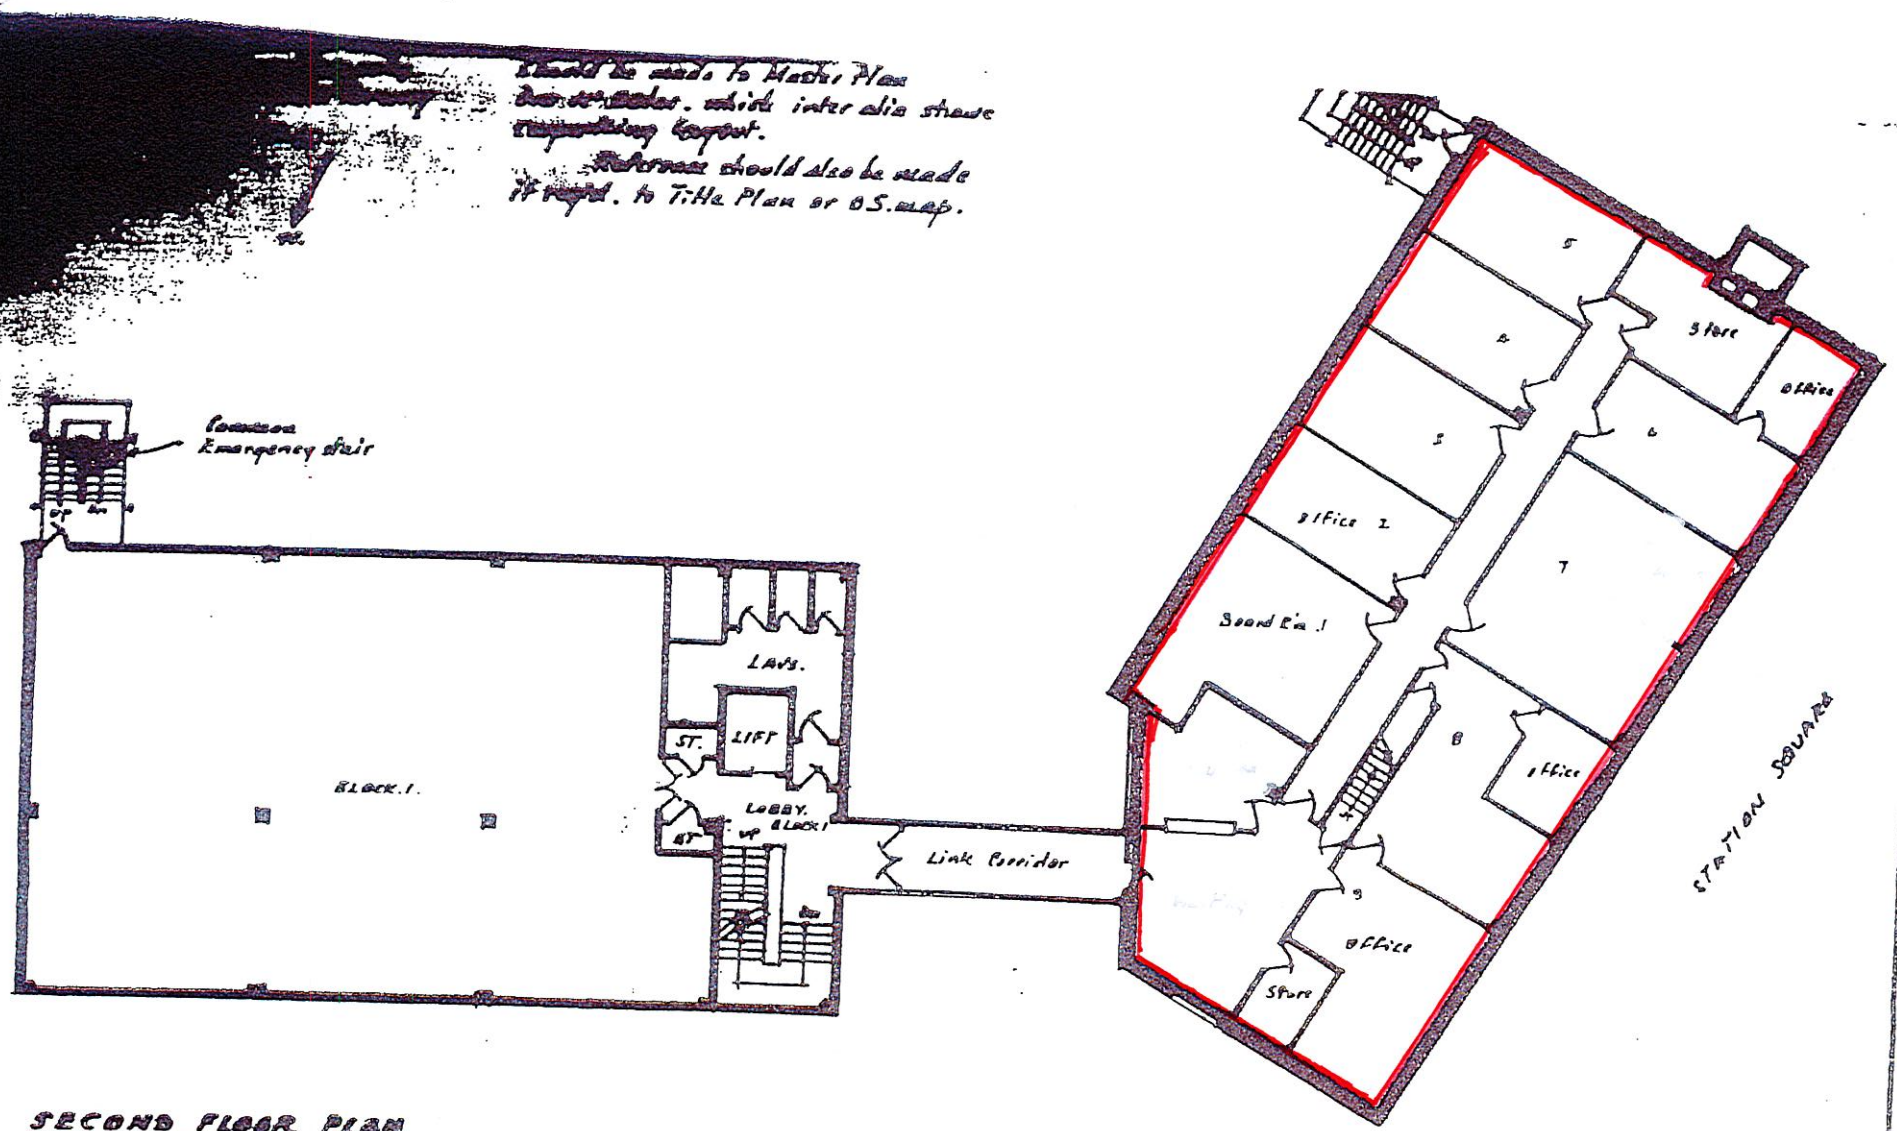

SECOND FLOOR PLAN

PARK HOUSE: PARK ROAD. COVENTRY.

PARK ROAD.

DRG No 30/04.2. K.MICHAEL TORRICE
SCALE: 1/16"=1'0" ARCHITECTS & SURVEYORS
DATE: 11-11-90 12 CARDEN CITY
TELEPHONE: 081-952-2102 ELLESMERE